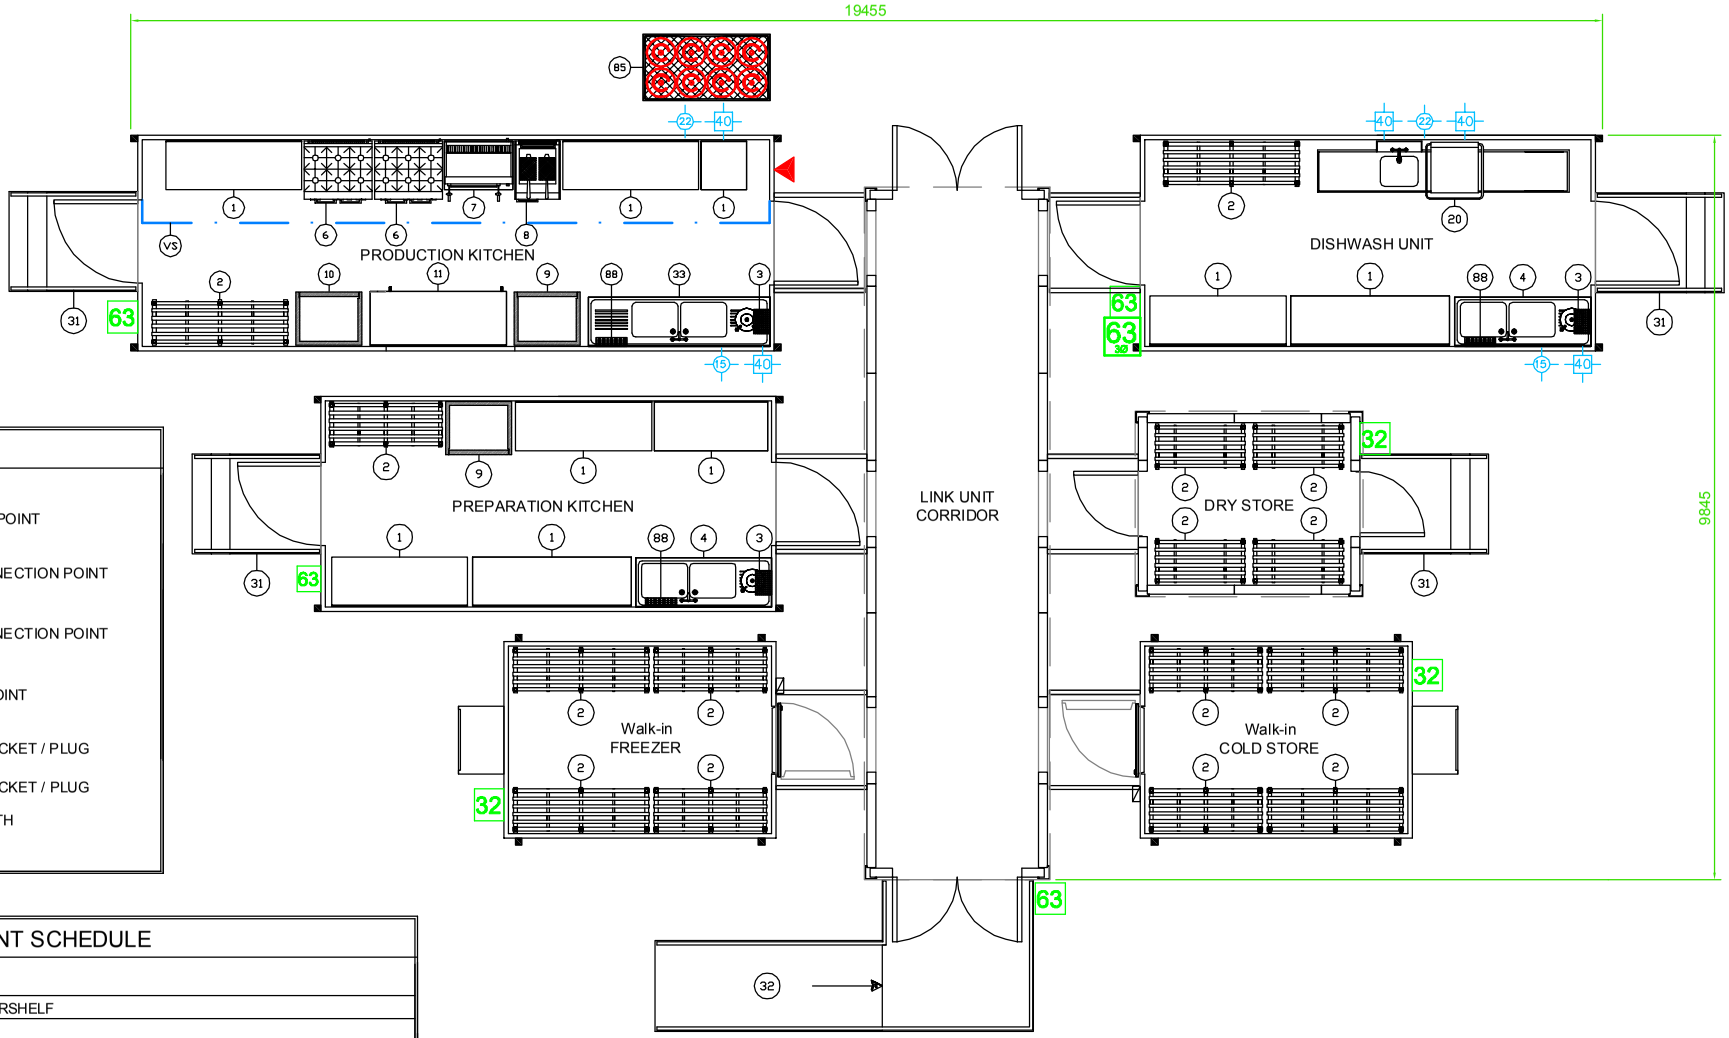


## SERVICES LEGEND

- LP GAS / NATGAS INLET CONNECTION POINT
- 15mm MAINS COLD WATER INLET CONNECTION POINT
- 22mm MAINS COLD WATER INLET CONNECTION POINT
- 40mm WASTE OUTLET CONNECTION POINT
- 32 — 32 Amp SINGLE PHASE COMMANDO SOCKET / PLUG
- 63 — 63 Amp SINGLE PHASE COMMANDO SOCKET / PLUG
- 63 3Ø — 63 Amp THREE PHASE NEUTRAL + EARTH COMMANDO SOCKET / PLUG

## EQUIPMENT SCHEDULE

| Item | Description |
|---|---|
| 1 | STAINLESS STEEL WALL TABLE cw UNDERSHELF |
| 2 | 4 TIER STORAGE RACK |
| 3 | WALL-MOUNTED ELECTRIC WATER HEATER |
| 4 | DOUBLE BOWL SINGLE DRAINER SINK cw INSET WASH HAND BASIN |
| 6 | LPG 6 BURNER OPEN TOP OVEN RANGE |
| 7 | LPG SALAMANDER GRILL ON STAND |
| 8 | FREESTANDING TWIN BASKET SINGLE WELL LPG FRYER |
| 9 | 21cu.ft. / 610 litre SINGLE DOOR UPRIGHT FRIDGE |
| 10 | 21cu.ft. / 610 litre SINGLE DOOR UPRIGHT FREEZER |
| 11 | PLAIN TOP ELECTRIC HOTCUPBOARD |
| 20 | 55 BASKET PASS-THRU HOOD DISHWASHER cw INLET & OUTLET TABLING |
| 31 | STEPS |
| 32 | RAMP & PLATFORM |
| 33 | DOUBLE BOWL DOUBLE DRAINER SINK cw INSET WASH HAND BASIN |
| 85 | LP GAS CYLINDER STORAGE CAGE |
| 88 | WALL-MOUNTED FLYKILLER |
| | |
| VS | EXTRACTION & SUPPLY AIR VENTILATION CANOPY cw INTERLOCK & FIRE SUPPRESSION |
| | |

# Custom Complex - CC8

MK mobile kitchens ltd