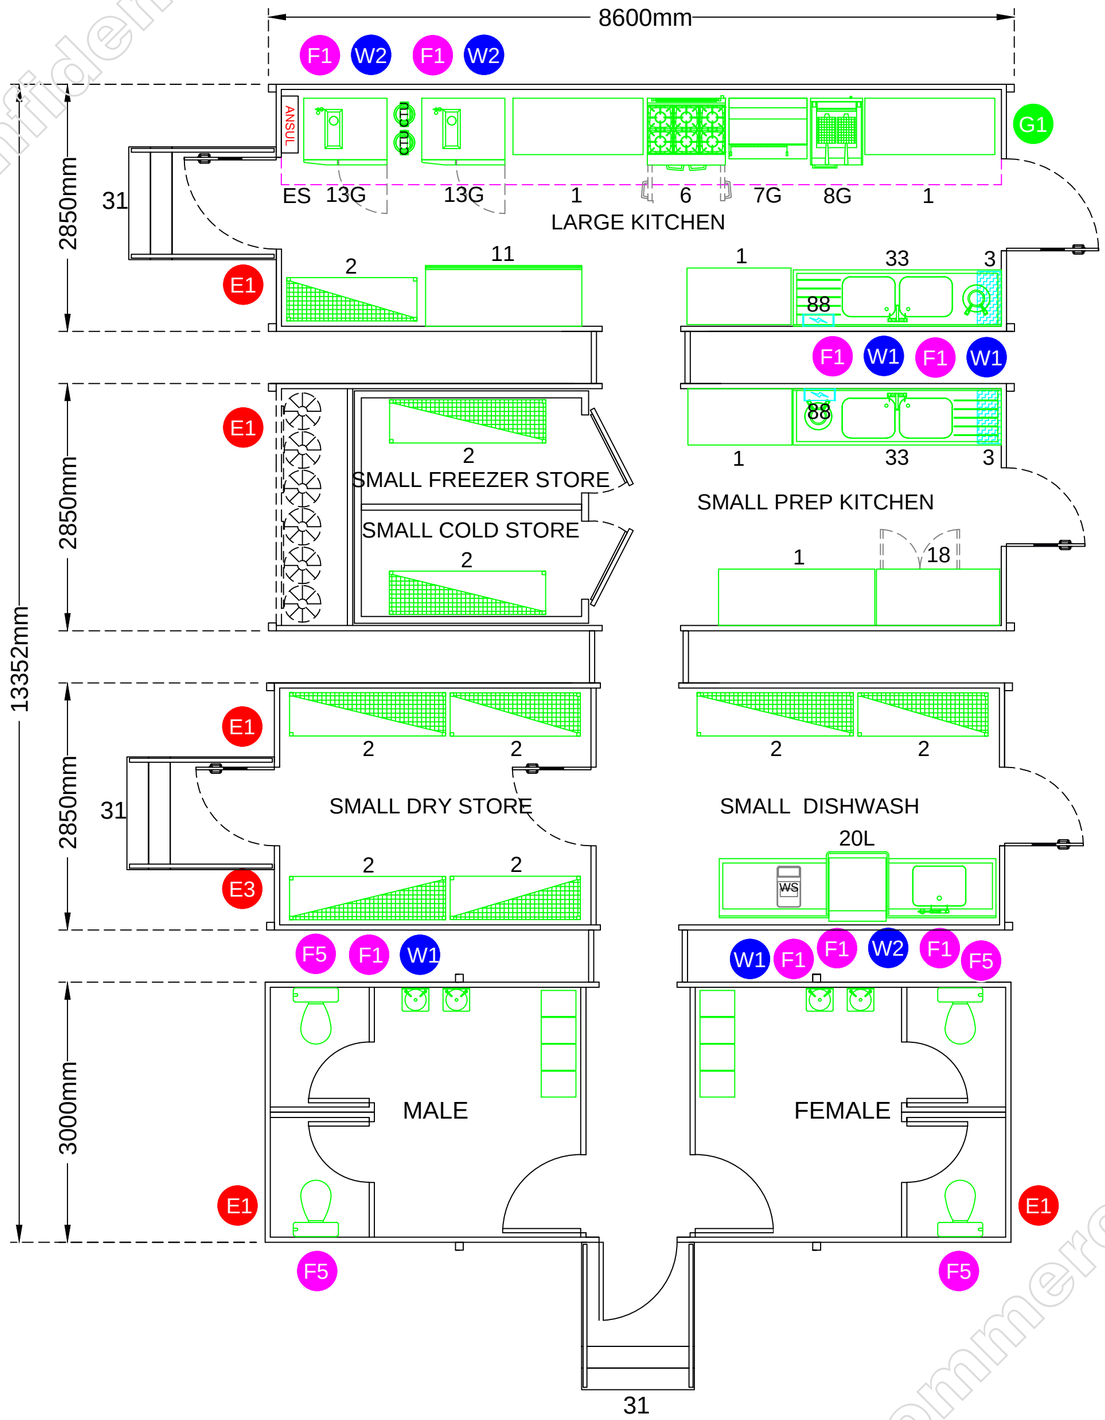

NOTES

A2 SHEET SIZE

SERVICES KEY

- E1 — 63AMP SINGLE PHASE COMMANDO
- E3 — 63AMP THREE PHASE COMMANDO
- W1 — 15MM BSP WATER INLET
- W2 — 22MM BSP WATER INLET
- F1 — 40MM BSP WASTE OUTLET
- F5 — 110MM BSP WASTE OUTLET
- G1 — NAT GAS / LPG INLET

- COMMANDO PLUG AND SOCKET SUPPLIED BY MKL
- WATER PRESSURE REQUIRED 1.5 TO 6 BAR
- WATER SOFTENING REQUIRED TO HARD WATER AREAS
- A MANUALLY OPERABLE GAS VALVE NEEDS TO BE LOCATED IN A READILY ACCESSIBLE POSITION NEAR A KITCHEN EMERGENCY EXIT, IF THIS IS NOT PRACTICABLE A EMERGENCY STOP MUST BE INSTALLED IN THIS POSITION AND WIRED BACK TO A ELECTRIC ISOLATION VALVE

EQUIPMENT LEGEND

ID	QTY	DESCRIPTION
1	2	PREPARATION TABLE 1500MM
1	1	PREPARATION TABLE 1800MM
1	2	PREPARATION TABLE 1200MM
11	1	HOTCUPBOARD 1800MM
13G	2	COMBINATION OVEN 10 GRID
18	1	UNDERCOUNTER REFRIGERATOR
2	4	STORAGE RACKING 1800MM
2	3	STORAGE RACKING 1500MM
20L	1	HOOD DISHWASHER 3-PHASE - LEFT TO RIGHT
3	2	WATER HEATER
31	3	STEPS 1200MM
33	2	DOUBLE BOWL SINK & WHB 2400MM
6	1	SIX BURNER RANGE & OVEN
7G	1	SALAMANDER GRILL - GAS
88	2	FLY KILLER
8G	1	DEEP FAT FRYER - GAS
CTU	2	CALCIUM TREATMENT UNIT 18LT
ES	1	EXTRACTION SYSTEM
WS	1	WATER SOFTENER, AUTOMATIC

REV	DATE	DESCRIPTION	DRAWN
-		FIRST ISSUE	

CLIENT: CLIENT

PROJECT: PROJECT

TITLE: GENERAL ARRANGEMENT

STATUS: INFORMATION

ORIGINATOR

DRAWN BY: XX

SCALE (ON A2): 1:50

CREATED ON: 25.01.2012

DRAWING N°: CC9

REVISION: -

© 2012 Mobile Kitchens Limited

Mobile Kitchens Limited

This document and all information herein is confidential and the intellectual property of Mobile Kitchens Limited. It is disclosed in confidence on terms that it will not be disclosed to any third party, used, sold, loaned,licensed, or reproduced in whole or in any part in any manner or form for manufacturing, tendering or for any other purpose without the written permission of Mobile Kitchens Limited. The copyright is retained by Mobile Kitchens Limited. © 2012 Mobile Kitchens Limited

Commercial in Confidence