
Commercial in Confidence

EQUIPMENT LEGEND		
ID	QTY	DESCRIPTION
2a	2	STORAGE RACKING 1200MM
2c	2	STORAGE RACKING 1500MM

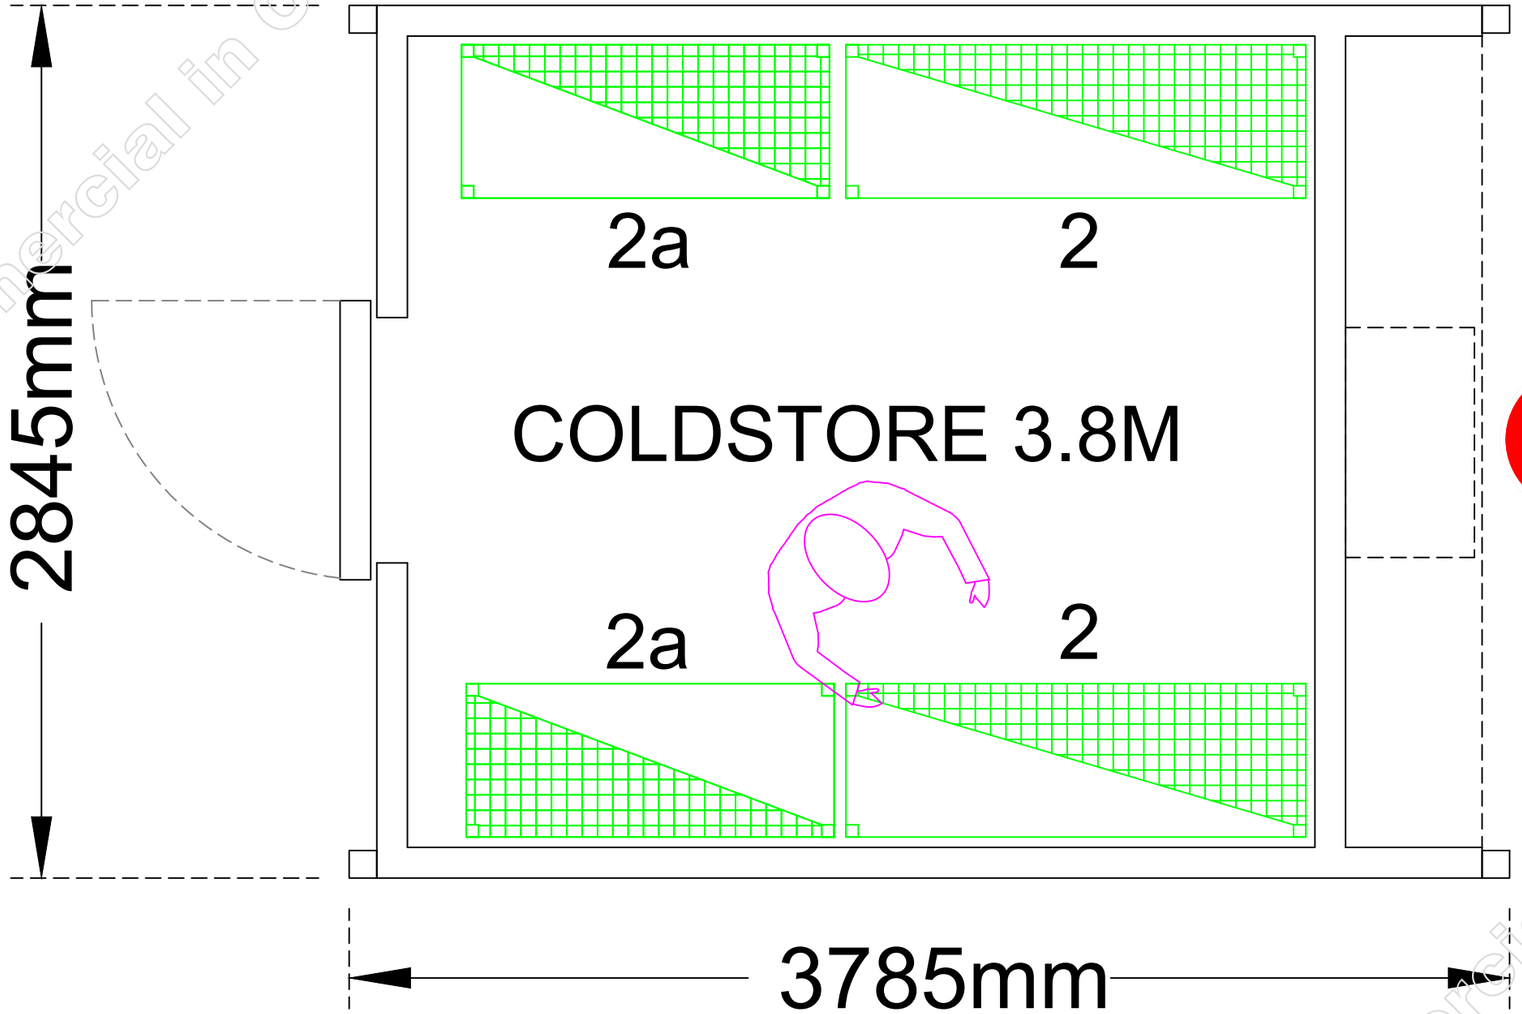

NOTES A3 SHEET SIZE

SERVICES KEY

- E1 E1 63AMP SINGLE PHASE COMMANDO
- E2 E2 32AMP SINGLE PHASE COMMANDO
- E3 E3 63AMP THREE PHASE COMMANDO
- E4 E4 32AMP THREE PHASE COMMANDO
- E5 E5 13AMP SINGLE PHASE PLUG
- E6 E6 100AMP THREE PHASE HARD WIRED
- E7 E7 80AMP THREE PHASE HARD WIRED
- E8 E8 16AMP SINGLE PHASE COMMANDO
- W1 W1 15MM BSP WATER INLET
- W2 W2 22MM BSP WATER INLET
- W3 W3 22MM BSP HOT WATER INLET
- W4 W4 15MM BSP HOT WATER INLET
- F1 F1 40MM BSP WASTE OUTLET
- F2 F2 100MM BSP FOUL WASTE OUTLET
- F3 F3 50MM BSP WASTE OUTLET
- F4 F4 32MM BSP WASTE OUTLET
- F5 F5 110MM BSP WASTE OUTLET
- G1 G1 NAT GAS / LPG INLET

- COMMANDO PLUG AND SOCKET SUPPLIED BY MKL
- WATER PRESSURE REQUIRED 1.5 TO 6 BAR
- WATER SOFTENING REQUIRED TO HARD WATER AREAS
- A MANUALLY OPERABLE GAS VALVE NEEDS TO BE LOCATED IN A READILY ACCESSIBLE POSITION NEAR A KITCHEN EMERGENCY EXIT. IF THIS IS NOT PRACTICABLE AN EMERGENCY STOP MUST BE INSTALLED IN THIS POSITION AND WIRED BACK TO AN ELECTRIC ISOLATION VALVE.

REV	DATE	DESCRIPTION	DRAWN
-		FIRST ISSUE	

CLIENT	SAMPLE
PROJECT	SAMPLE
TITLE	GENERAL ARRANGEMENT
STATUS	DESIGN DEVELOPMENT
ORIGINATOR	
DRAWN BY	JH
SCALE (ON A3)	1:20
CREATED ON	30.03.2017
DRAWING N°	COLDSTORE 3.8M
REVISION	-

mobile kitchens ltd

© 2012 Mobile Kitchens Limited
This document and all information herein is confidential and the intellectual property of Mobile Kitchens Limited. It is disclosed in confidence on terms that it will not be disclosed to any third party, used, sold, loaned,licensed, or reproduced in whole or in any part in any manner or form for manufacturing, tendering or for any other purpose without the written permission of Mobile Kitchens Limited. The copyright is retained by Mobile Kitchens Limited. © 2012 Mobile Kitchens Limited

Mobile Kitchens Limited

L:\library\mkl proven packages 2011\mkl standard units\coldstore 3.8m.dwg

Commercial in Confidence